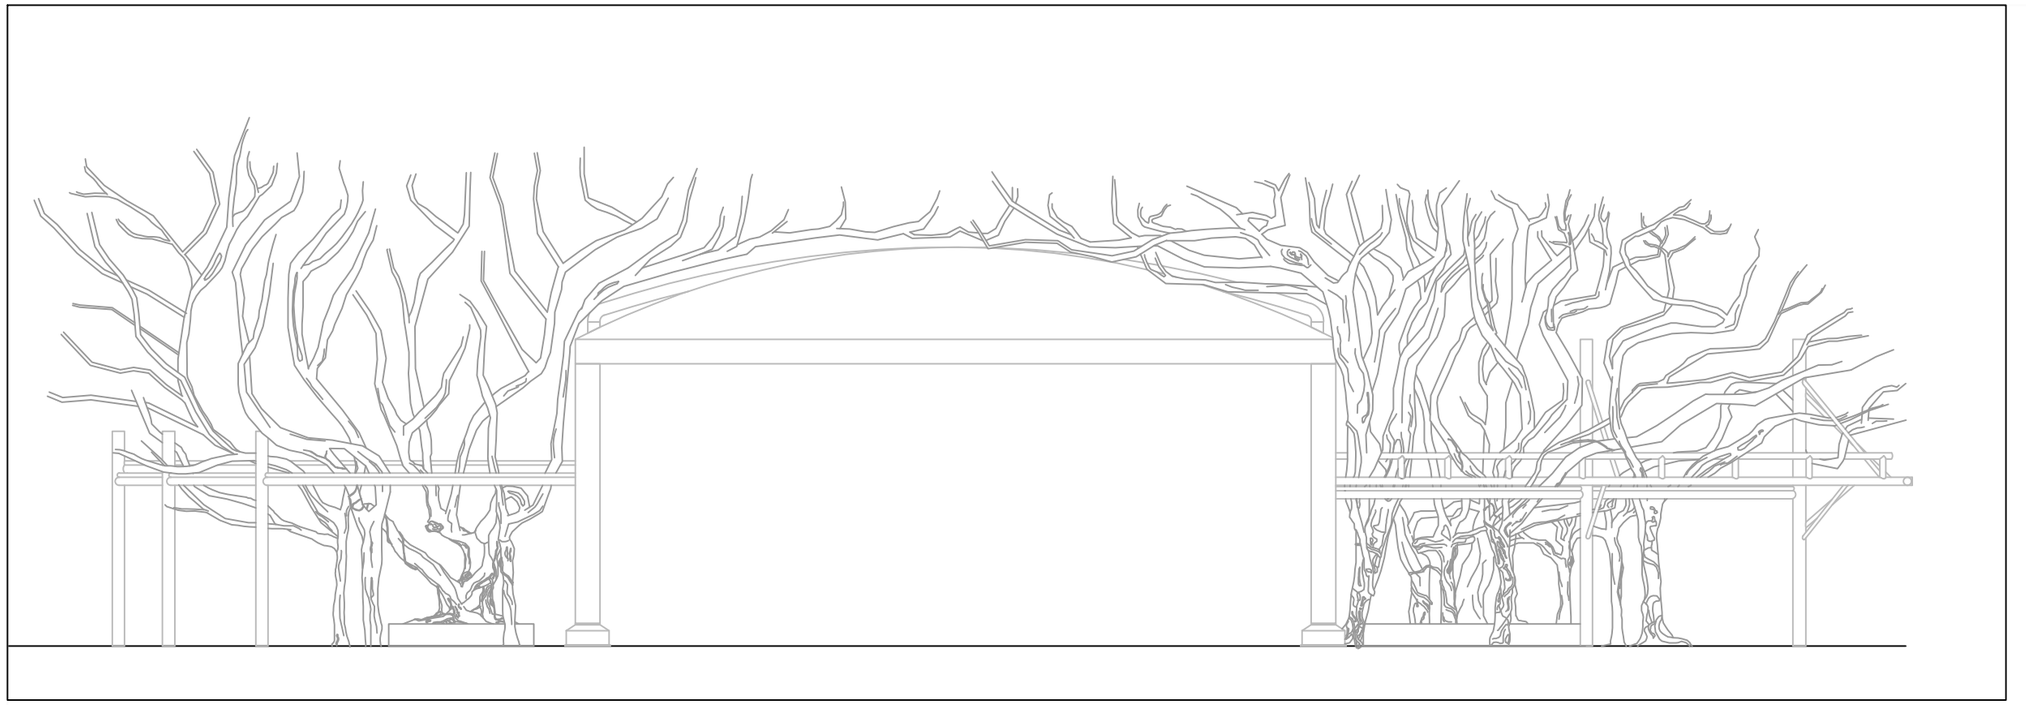

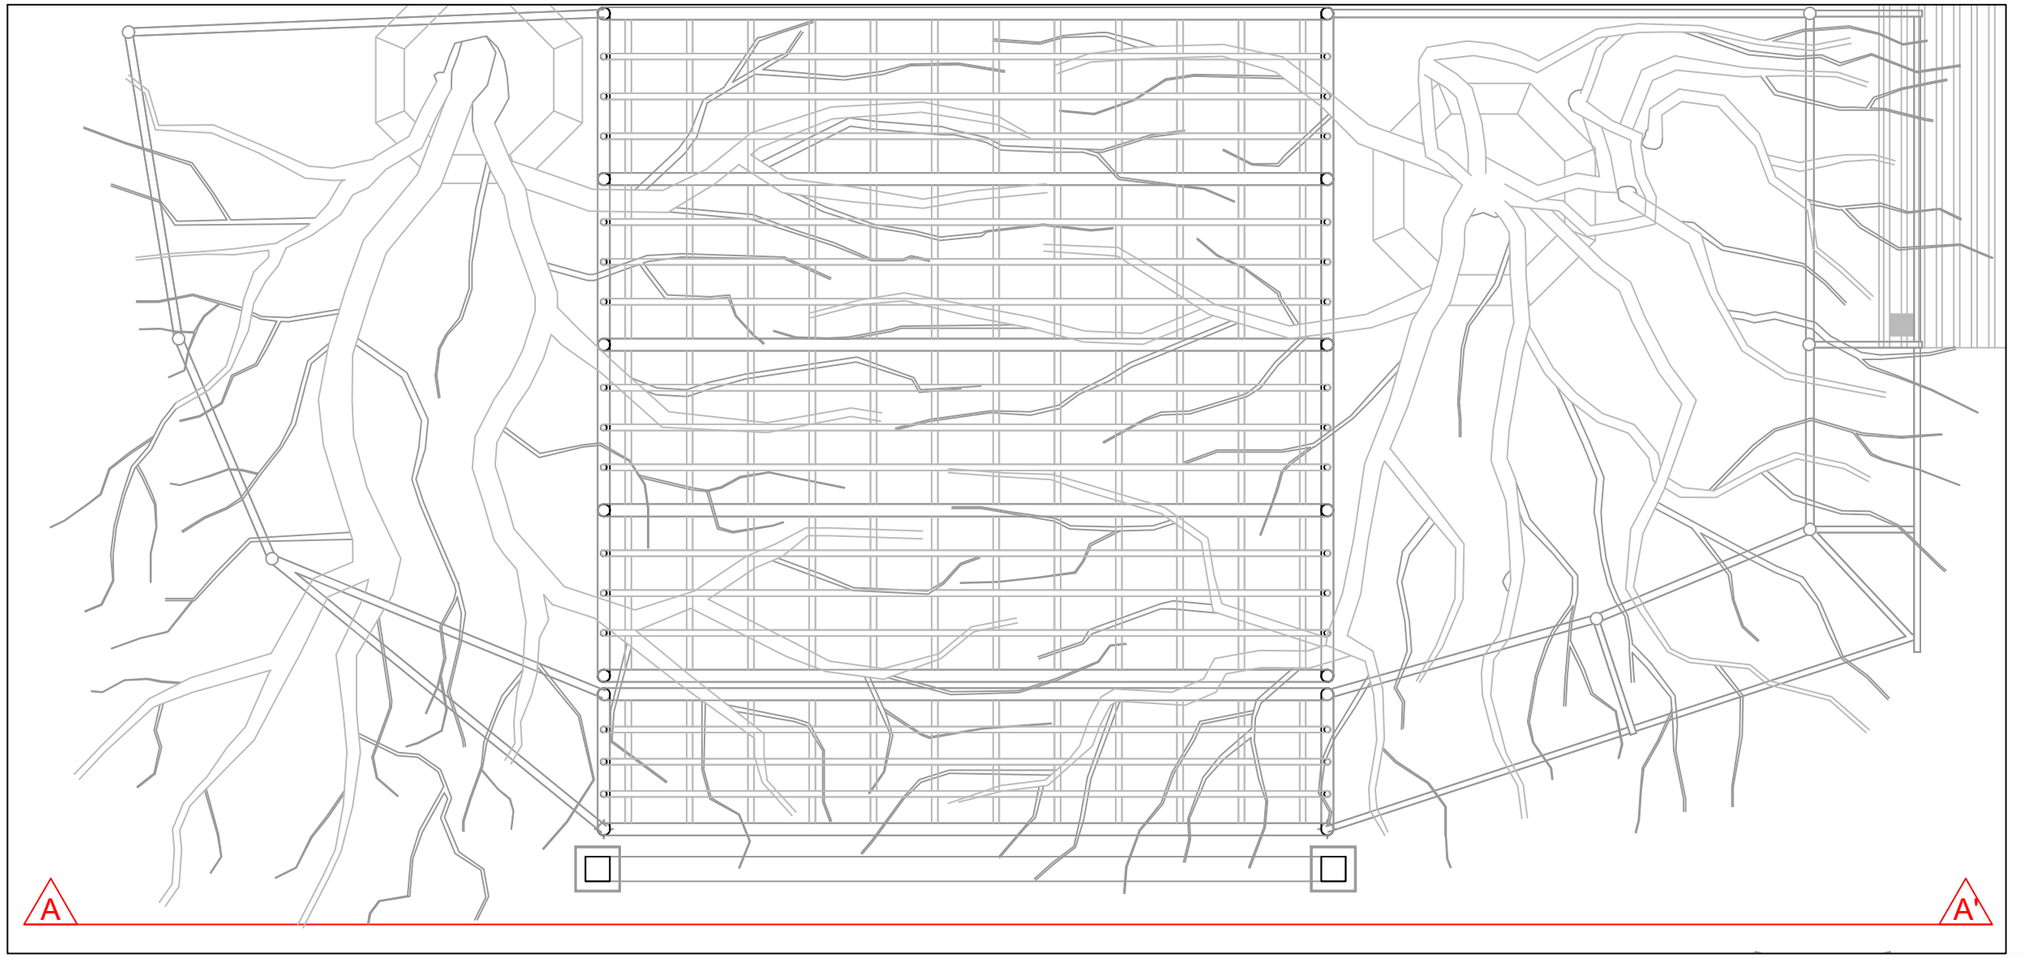

GREEN TECHNOLOGIES
LIVING ARCHITECTURE

Chair of Green Technologies
in LandscapeArchitecture
Prof. Dr. Ferdinand Ludwig

PROJECT :

AIMEN TEMPLE

DRAWING TITLE :

FRONT VIEW

DRAWING NO.

S01

NOTES :

DATE : 27-02-2026
SHEET SIZE : A3
SCALE : 1:100
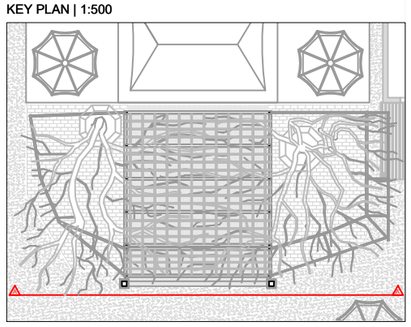
KEY PLAN | 1:500