Cube - Tree

Cube - Sitting under the tree

Cube - Mobility

The cubes represent the exhibition space in the open space. They creat different scenarios along Arcisstreet. By having different typologies of the cubes, various needs of the visitors and residents come into the focus and meet their needs.

Section Plan C-C' - Museum 1:200

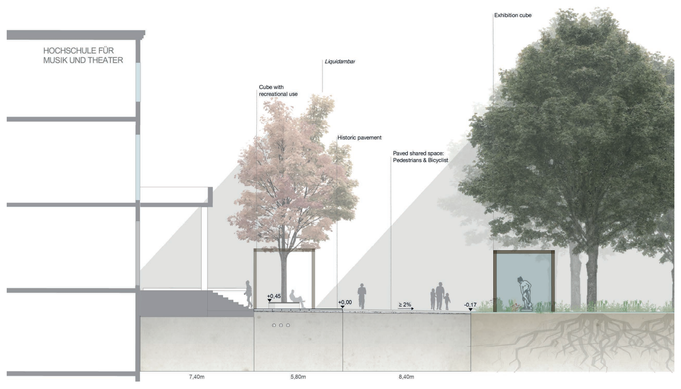

Section Plan D-D' - Mixed use 1:200

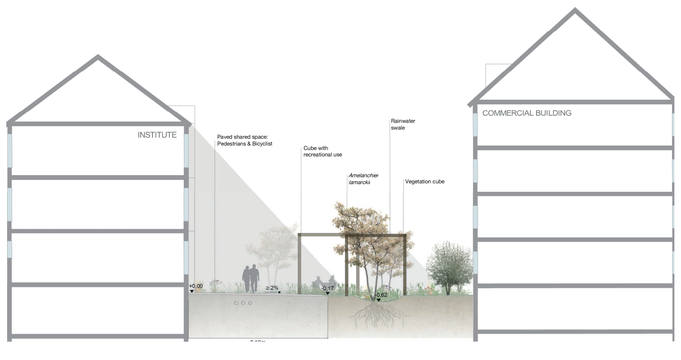

Site Plan Design (Gabelsbergerstraße to Sophienstraße) 1:500

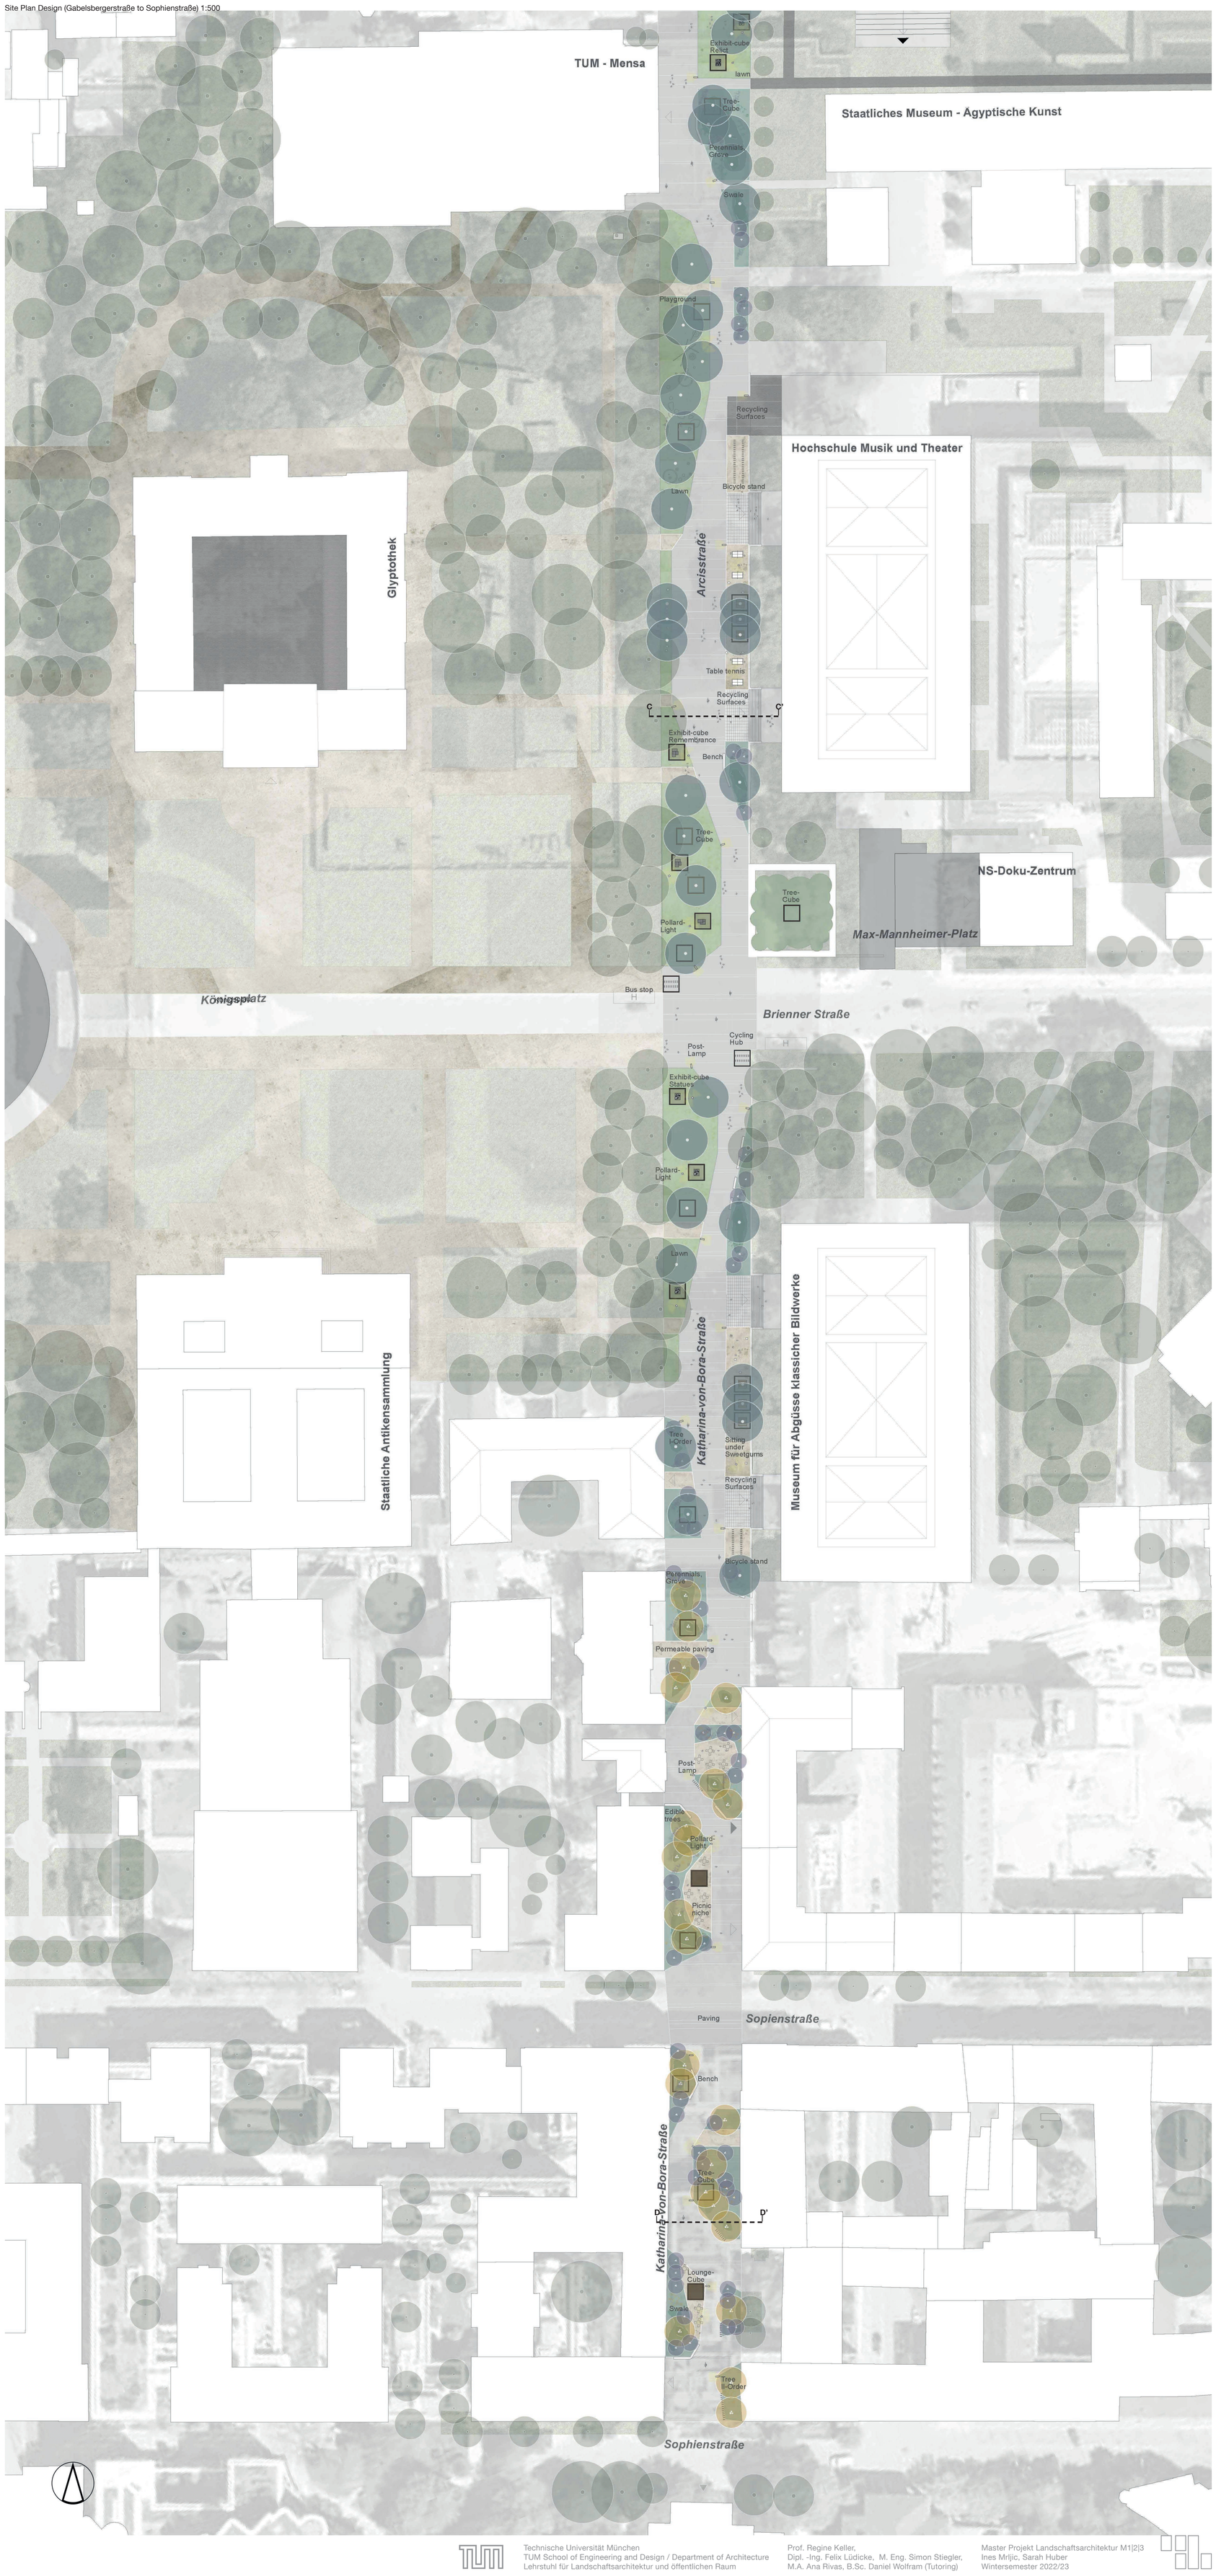

Technische Universität München
TUM School of Engineering and Design / Department of Architecture
Lehrstuhl für Landschaftsarchitektur und öffentlichen Raum

Prof. Regine Keller,
Dipl. -Ing. Felix Lüdicke, M. Eng. Simon Stiegler,
M.A. Ana Rivas, B.Sc. Daniel Wolfram (Tutoring)

Master Projekt Landschaftsarchitektur M1|2|3
Ines Mrljic, Sarah Huber
Wintersemester 2022/23